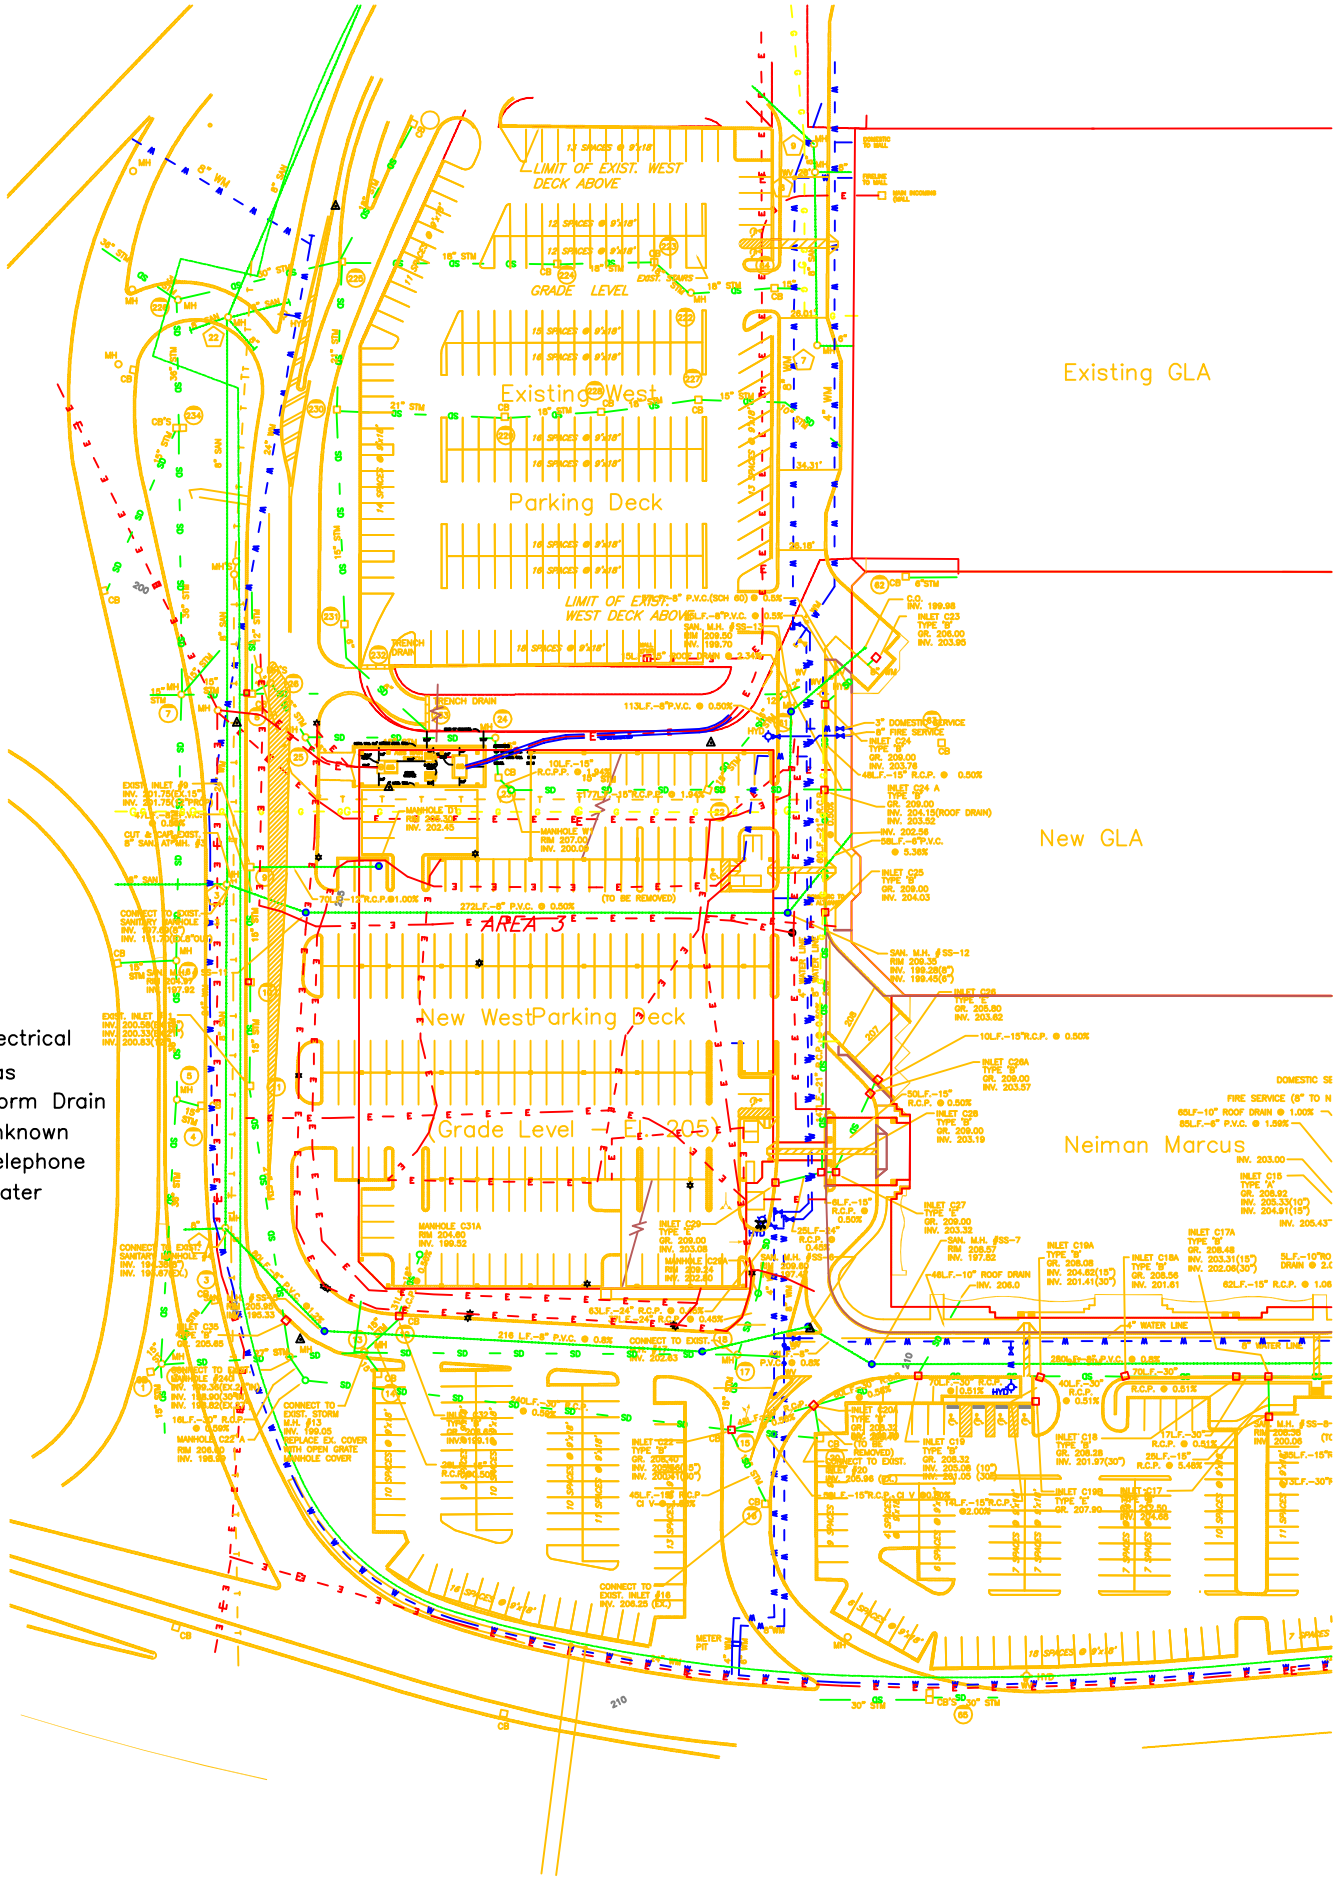
Legend
Electrical
Gas
Storm Drain
Unknown
Telephone
Water
Existing GLA
New GLA
Neiman Marcus
Existing West
Parking Deck
New West Parking Deck
Grade Level - El. 205
AREA 3
LIMIT OF EXIST. WEST DECK ABOVE
GRADE LEVEL
LIMIT OF EXIST. WEST DECK ABOVE
TRENCH DRAIN
TRENCH DRAIN
(TO BE REMOVED)
113LF.-8"P.V.C. @ 0.50%
272LF.-8" P.V.C. @ 0.50%
216 L.F.-8" P.V.C. @ 0.8%
63LF.-24" R.C.P. @ 0.45%
46LF.-10" ROOF DRAIN
INV. 206.0
14" WATER LINE
9" WATER LINE
METER PIT
210
200
205